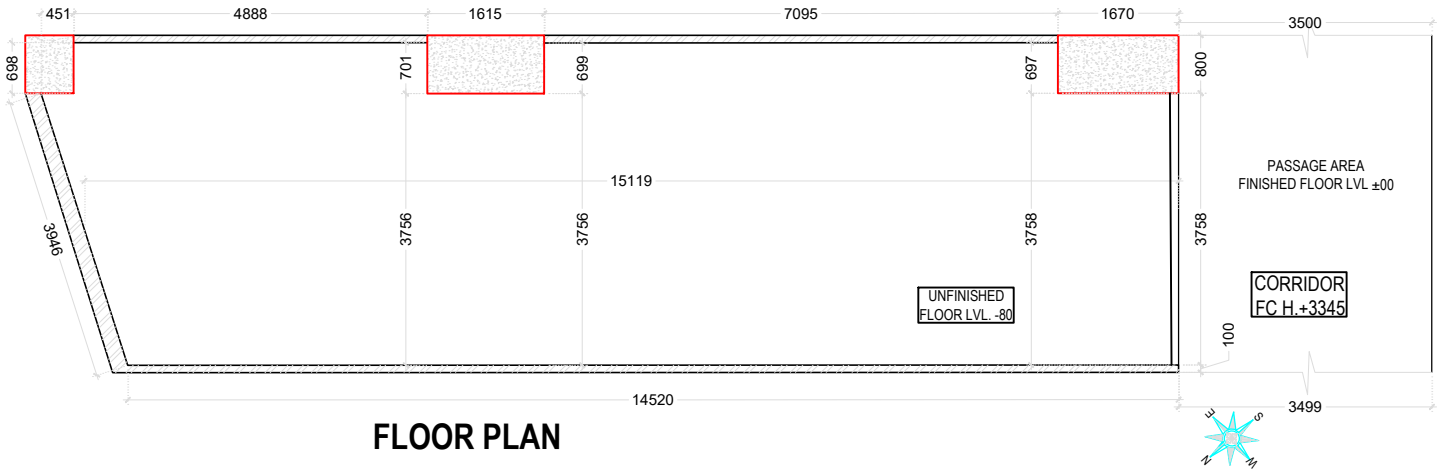


FLOOR PLAN

IMPORTANT NOTES :

1. THIS DRAWING SUPERCEDES ALL PREVIOUS DRAWINGS.
2. IN CASE OF ANY DISCREPANCY IN DIMENSIONS BETWEEN ACTUAL SITE & DRAWING , PLEASE INFORM THE ARCHITECT.
3. PLEASE CHECK ALL THE DIMENSIONS AT SITE BEFORE COMMENCEMENT OF ANY WORK.

TOTAL CARPET AREA = 00 SQ.FT.
GR. FL. CARPET AREA = 00.00 SQ.FT.
FIRST FL. CARPET AREA = 00 SQ.FT.
SECOND FL. CARPET AREA = 00 SQ.FT.
THIRD FL. CARPET AREA = 00 SQ.FT.

PROJECT NAME

DRAWING TITLE
FLOOR PLAN

DRAWING NO.

REVISION NO:
R0


DRAWN BY:

CHECKED BY :

SCALE:
1:50

DATE:

ARCHITECTS :

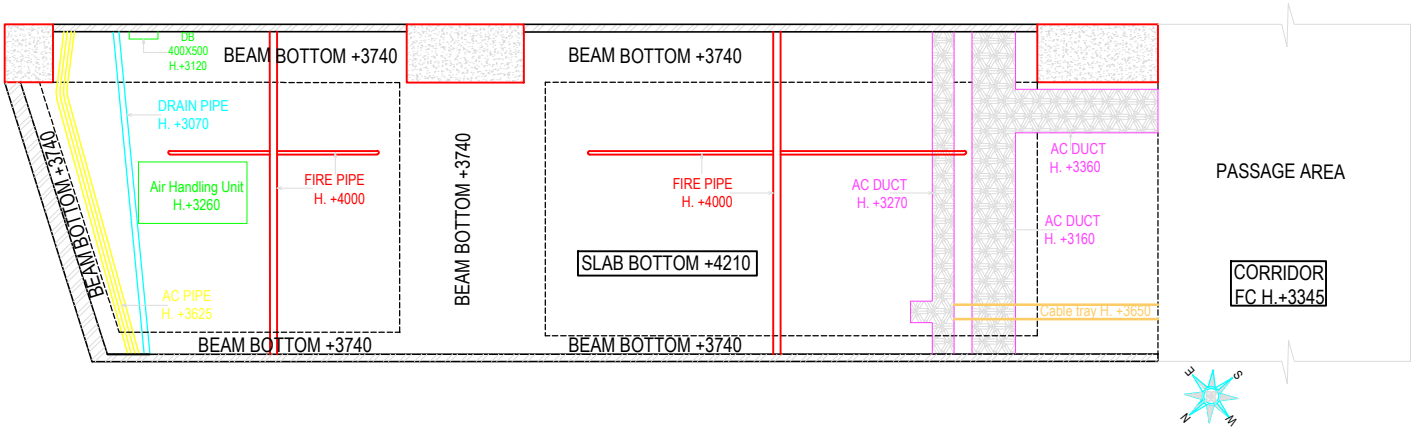

IMPORTANT NOTES :

1. THIS DRAWING SUPERCEDES ALL PREVIOUS DRAWINGS.
2. IN CASE OF ANY DISCREPANCY IN DIMENSIONS BETWEEN ACTUAL SITE & DRAWING , PLEASE INFORM THE ARCHITECT.
3. PLEASE CHECK ALL THE DIMENSIONS AT SITE BEFORE COMMENCEMENT OF ANY WORK.

TOTAL CARPET AREA = 00 SQ.FT.

GR. FL. CARPET AREA = 00.00 SQ.FT.

FIRST FL. CARPET AREA = 00 SQ.FT.

SECOND FL. CARPET AREA = 00 SQ.FT.

THIRD FL. CARPET AREA = 00 SQ.FT.

PROJECT NAME

DRAWING TITLE
RCP

DRAWING NO.

REVISION NO:
R0


DRAWN BY:

CHECKED BY :

SCALE:
1:50

DATE:

ARCHITECTS :

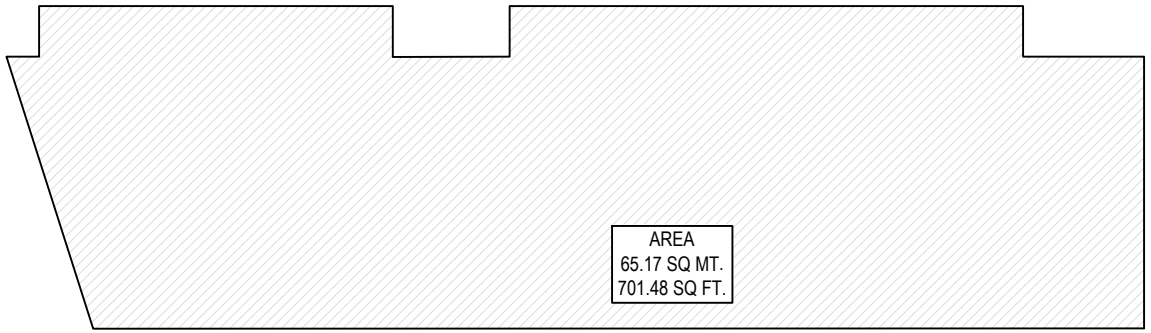

AREA

TOTAL CARPET AREA
701.48 SQ FT.

IMPORTANT NOTES :

1. THIS DRAWING SUPERCEDES ALL PREVIOUS DRAWINGS.

2. IN CASE OF ANY DISCREPANCY IN DIMENSIONS BETWEEN ACTUAL SITE & DRAWING , PLEASE INFORM THE ARCHITECT.

3. PLEASE CHECK ALL THE DIMENSIONS AT SITE BEFORE COMMENCEMENT OF ANY WORK.

TOTAL CARPET AREA = 00 SQ.FT.

GR. FL. CARPET AREA = 00.00 SQ.FT.

FIRST FL. CARPET AREA = 00 SQ.FT.

SECOND FL. CARPET AREA = 00 SQ.FT.

THIRD FL. CARPET AREA = 00 SQ.FT.

PROJECT NAME

DRAWING TITLE
AREA

DRAWING NO.

REVISION NO:
R0


DRAWN BY:

CHECKED BY :


SCALE:
1:50


DATE:

ARCHITECTS :

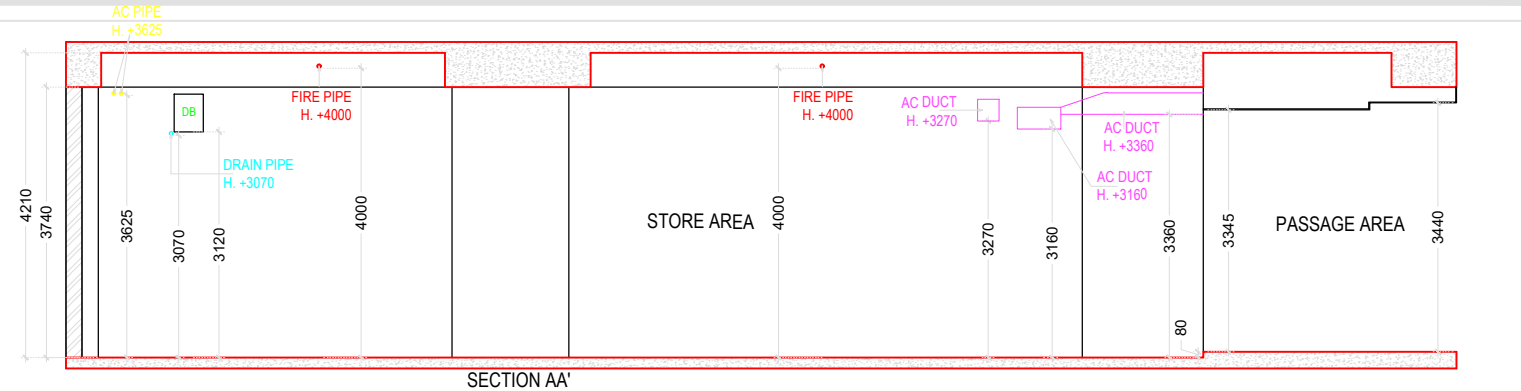


SECTION AA'

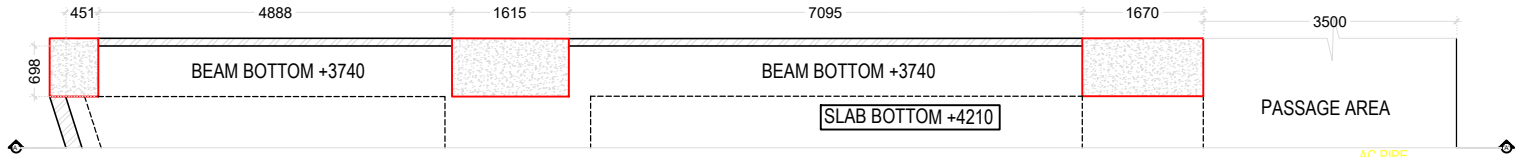

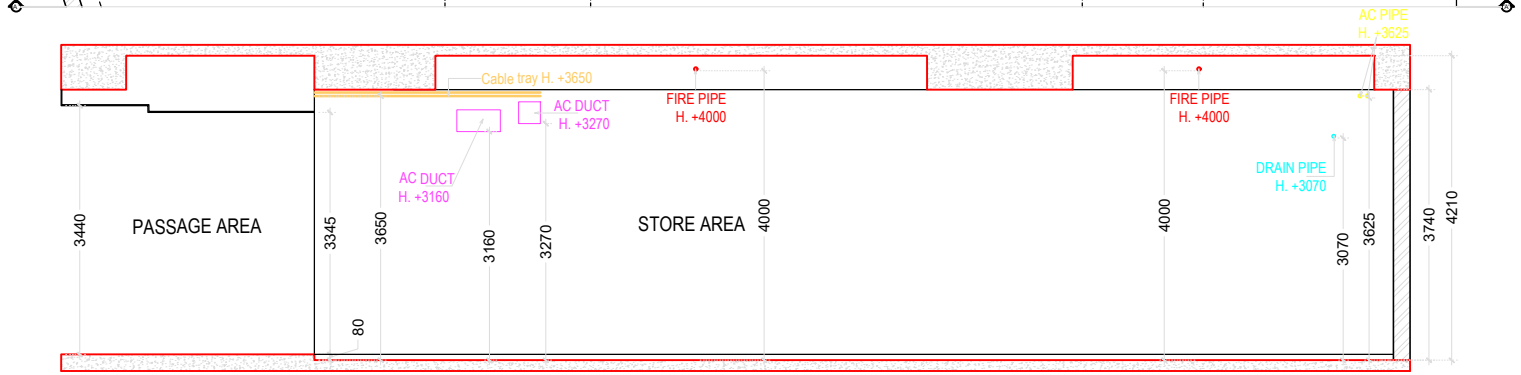

SECTION BB'

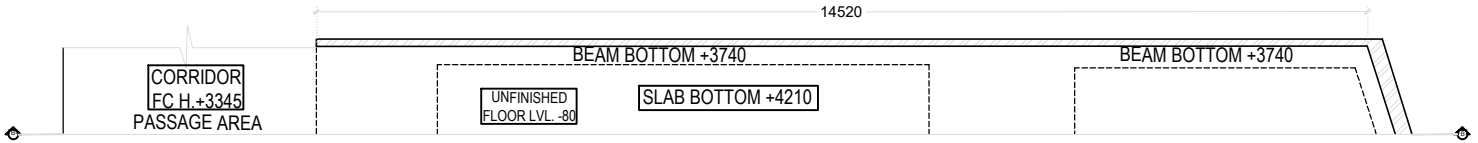

IMPORTANT NOTES :

1. THIS DRAWING SUPERCEDES ALL PREVIOUS DRAWINGS.
2. IN CASE OF ANY DISCREPANCY IN DIMENSIONS BETWEEN ACTUAL SITE & DRAWING , PLEASE INFORM THE ARCHITECT.
3. PLEASE CHECK ALL THE DIMENSIONS AT SITE BEFORE COMMENCEMENT OF ANY WORK.

TOTAL CARPET AREA = 00 SQ.FT.
GR. FL. CARPET AREA = 00.00 SQ.FT.
FIRST FL. CARPET AREA = 00 SQ.FT.
SECOND FL. CARPET AREA = 00 SQ.FT.
THIRD FL. CARPET AREA = 00 SQ.FT.

PROJECT NAME

DRAWING TITLE
SECTION AA' & BB'

DRAWING NO.

REVISION NO:
R0


DRAWN BY:

CHECKED BY :


SCALE:
1:50

DATE:


ARCHITECTS :

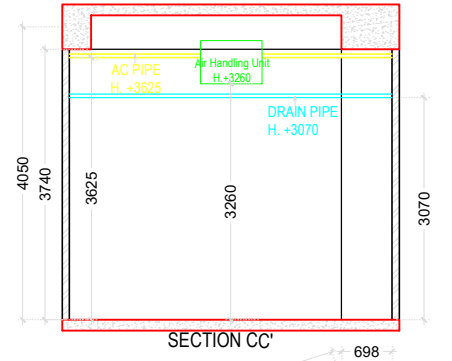


SECTION CC'

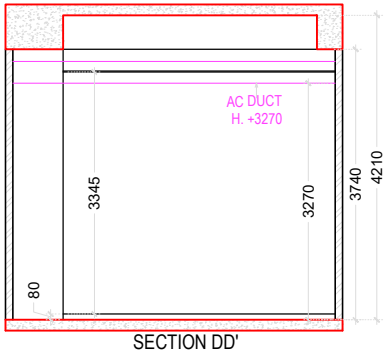


SECTION DD'

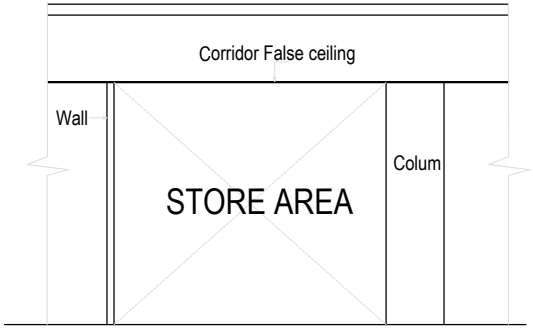

FRONT ELEVATION

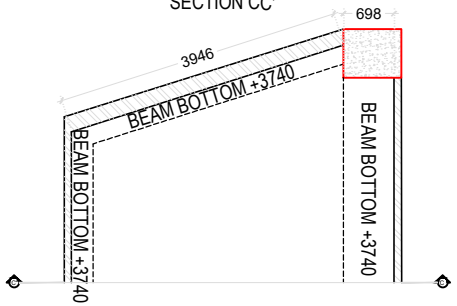

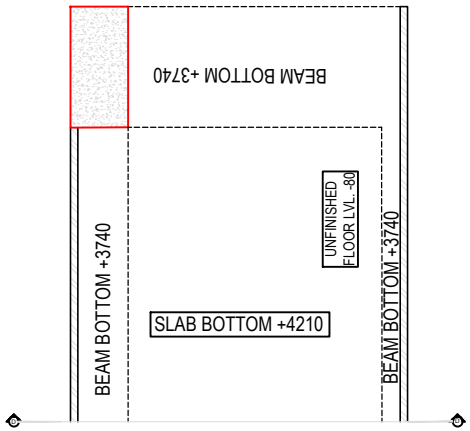

IMPORTANT NOTES :

1. THIS DRAWING SUPERCEDES ALL PREVIOUS DRAWINGS.
2. IN CASE OF ANY DISCREPANCY IN DIMENSIONS BETWEEN ACTUAL SITE & DRAWING , PLEASE INFORM THE ARCHITECT.
3. PLEASE CHECK ALL THE DIMENSIONS AT SITE BEFORE COMMENCEMENT OF ANY WORK.

TOTAL CARPET AREA = 00 SQ.FT.
GR. FL. CARPET AREA = 00.00 SQ.FT.
FIRST FL. CARPET AREA = 00 SQ.FT.
SECOND FL. CARPET AREA = 00 SQ.FT.
THIRD FL. CARPET AREA = 00 SQ.FT.

PROJECT NAME

DRAWING TITLE
SECTION CC' , DD' & FRONT ELEVATION

DRAWING NO.

REVISION NO:
R0

DRAWN BY:

CHECKED BY :

SCALE:
1:50

DATE:

ARCHITECTS :